Name of Work :- PROVIDING AND LAYING HDPE WATERLINE IN MUTHYALANAGAR BLOCK - 1

IN J.P. PARK WARD NO. 17.

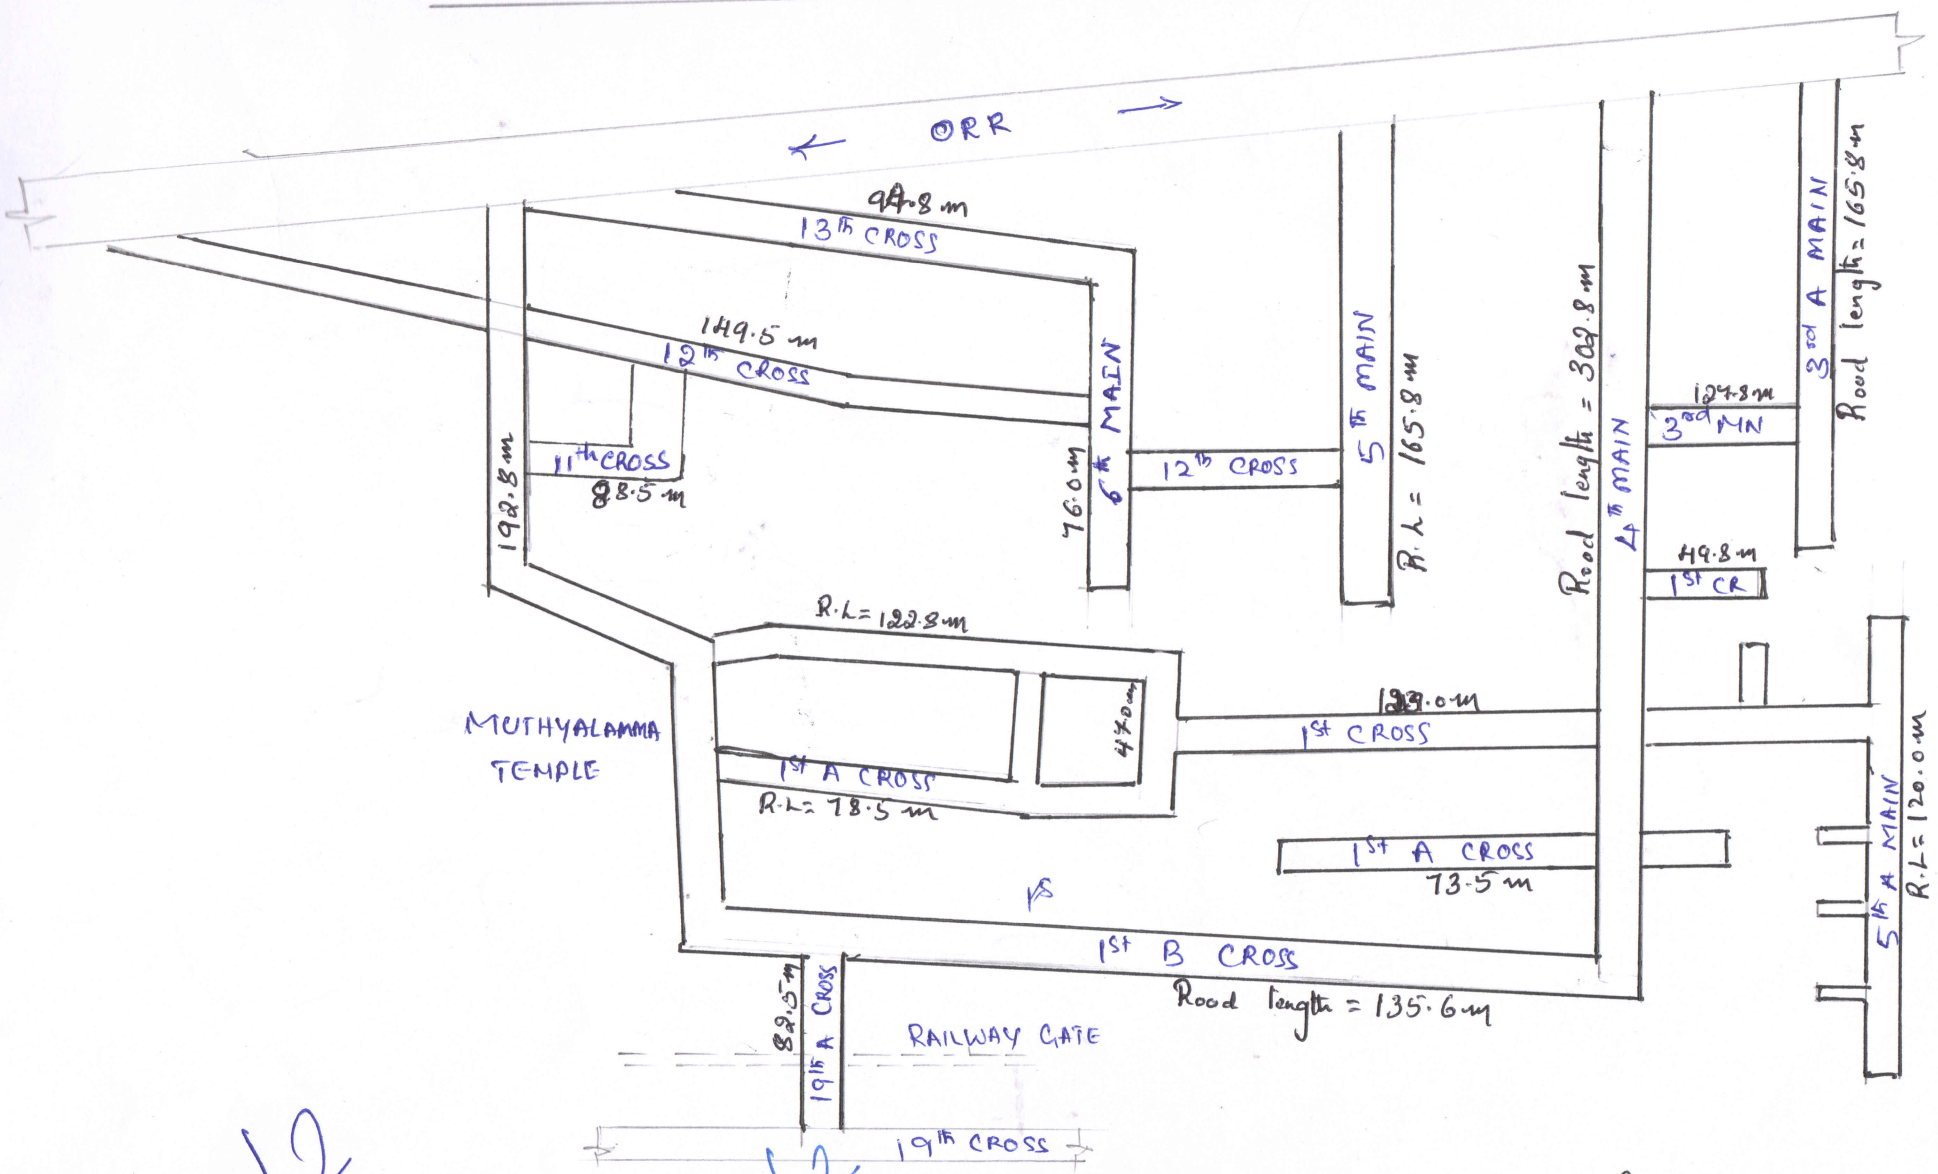

Asst. Executive Engineer
Yeshwanthpura Sub-Division
Bruhat Bangalore Mahanagara Palike

Executive Engineer
Rajarajeshwarinagar
Bruhat Bangalore Mahanagara Palike